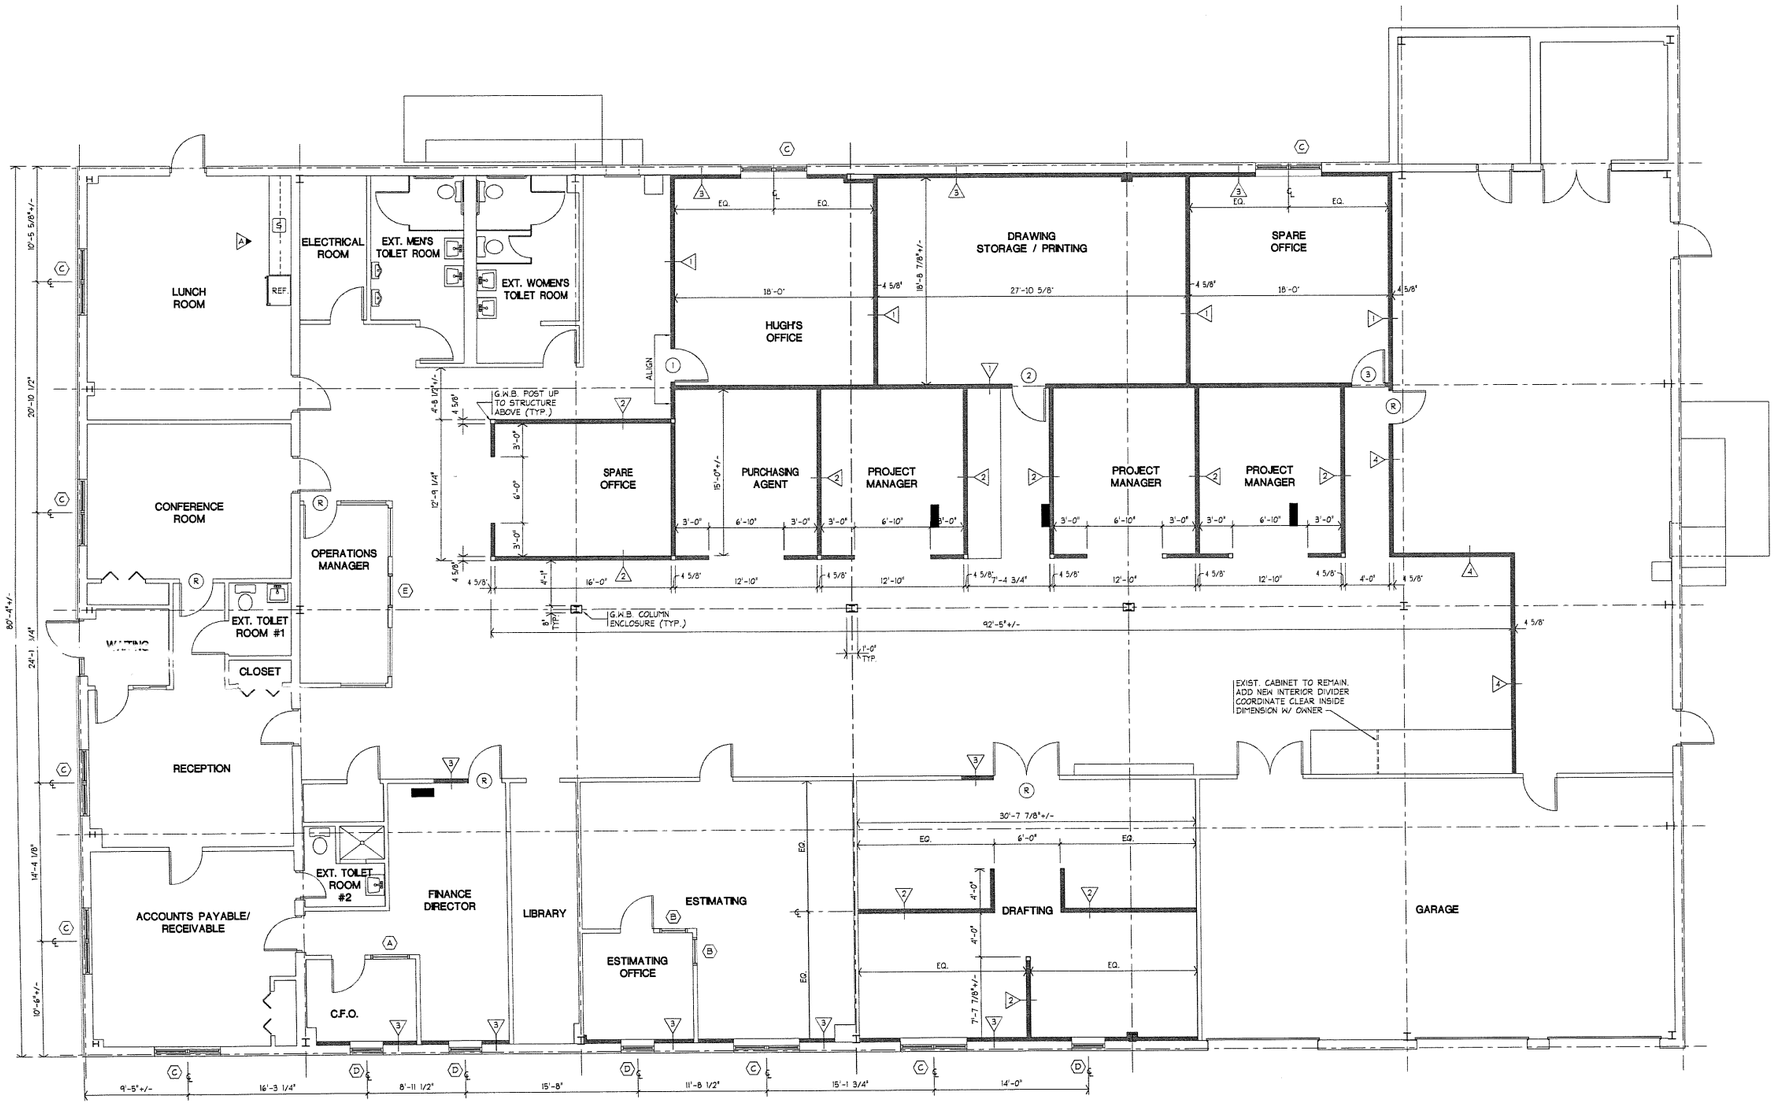
LUNCH ROOM
REF.
ELECTRICAL ROOM
EXT. MEN'S TOILET ROOM
EXT. WOMEN'S TOILET ROOM
HUGH'S OFFICE
DRAWING STORAGE / PRINTING
SPARE OFFICE
G.W.B. POST UP TO STRUCTURE ABOVE (TYP.)
ALIGN
SPARE OFFICE
PURCHASING AGENT
PROJECT MANAGER
PROJECT MANAGER
PROJECT MANAGER
PROJECT MANAGER
CONFERENCE ROOM
OPERATIONS MANAGER
EXT. TOILET ROOM #1
CLOSET
G.W.B. COLUMN ENCLOSURE (TYP.)
EXIST. CABINET TO REMAIN. ADD NEW INTERIOR DIVIDER COORDINATE CLEAR INSIDE DIMENSION W/ OWNER
RECEPTION
EXT. TOILET ROOM #2
FINANCE DIRECTOR
LIBRARY
ESTIMATING
ESTIMATING OFFICE
DRAFTING
GARAGE
ACCOUNTS PAYABLE/ RECEIVABLE
C.F.O.
10'-5 5/8"+/-
20'-10 1/2"
80'-4"+/-
24'-1 1/4"
14'-4 1/8"
10'-6"+/-
12'-9 1/4"
15'-0"+/-
18'-0"
27'-10 5/8"
18'-5 7/8"+/-
16'-0"
12'-10"
7'-4 3/4"
92'-5"+/-
30'-7 7/8"+/-
6'-0"
7'-7 7/8"+/-
9'-5"+/-
16'-3 1/4"
8'-11 1/2"
15'-8"
11'-8 1/2"
15'-1 3/4"
14'-0"