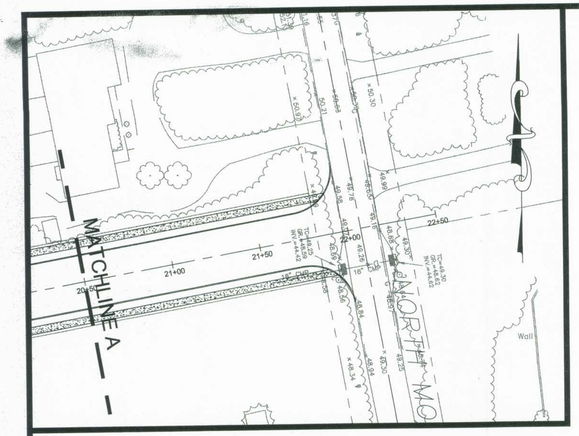

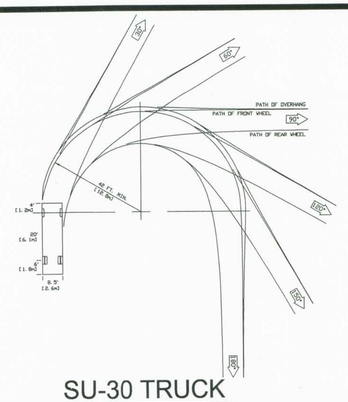

SU-30 TRUCK TURNING MOVEMENT DETAIL

SCALE: 1" = 30'

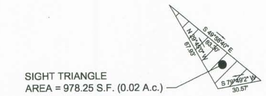

NOTE:
1. SIGHT TRIANGLE EASEMENTS GRANTED TO EGG HARBOR TOWNSHIP FOR THE PURPOSE PROVIDED FOR AND EXPRESSED IN THE TOWNSHIP ORDINANCE.
2. WITHIN THE SIGN TRIANGLE, NO GRADING PLANTING OR STRUCTURE SHALL BE EFFECTED OR MAINTAINED MORE THAN 30" ABOVE THE CENTERLINE GRADE OF EITHER INTERSECTING STREET OR DRIVEWAY OF LOWER THAN EIGHT FEET ABOVE THEIR CENTERLINE, INCLUDING UTILITY POLLS BUT EXCLUDING FIRE HYDRANTS AND OFFICIAL REGULATION SIGNS.

SIGHT TRIANGLE

SCALE: 1" = 50'

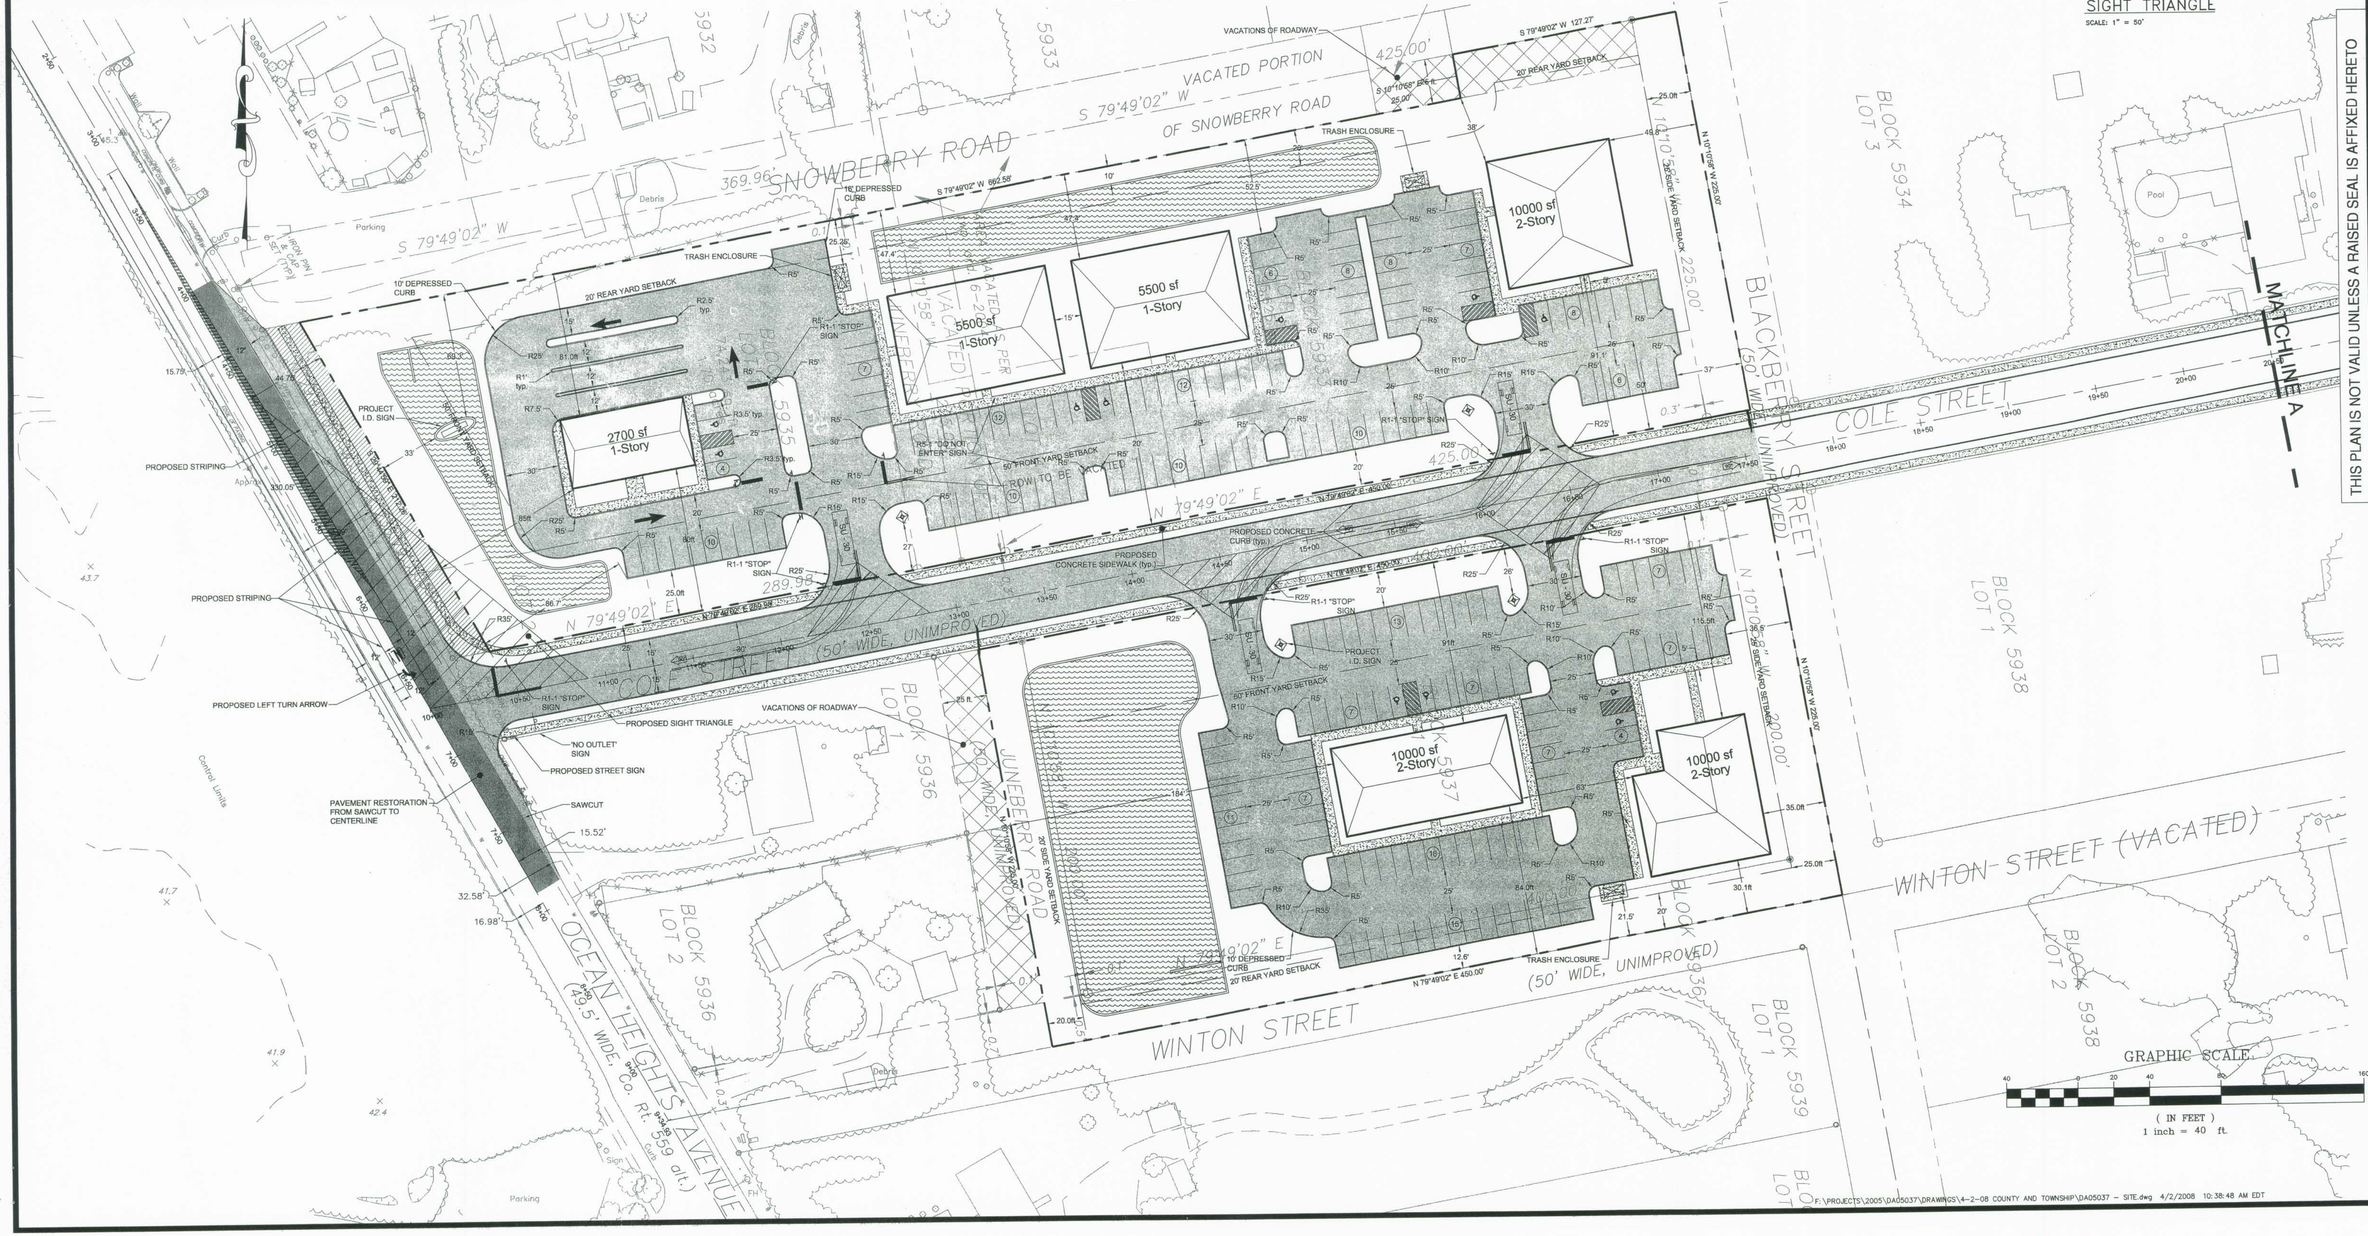

SITE PLAN

BLOCK 5932, LOTS 6, 7, 8, & 9
BLOCK 5936, LOT 3
EGG HARBOR TOWNSHIP,
ATLANTIC COUNTY, NEW JERSEY

THIS PLAN IS NOT VALID UNLESS A RAISED SEAL IS AFFIXED HERETO

KEVIN J. DIXON, P.E.
PROFESSIONAL ENGINEER
N.J. LIC. No. 29678

DIXON ASSOCIATES
CONSULTING ENGINEERS
335 JIM LEEDS ROAD, 2nd FLOOR GALLOWAY, NJ 08205
609-652-7151
FAX 609-652-2613
www.dixonassociates.com

REVISIONS:
Rev. per Pinelands Review 9/22/06 TM
Rev. per Pinelands Review 9/13/07 TM
Rev. per Pinelands Review 9/13/07 TM

DATE: 1/25/06
SCALE: AS NOTED
DRAWN BY: TM
CHK'D BY: C.E.
PROJECT No. DA05037

F:\PROJECTS\2005\DA05037\DRAWINGS\4-2-08 COUNTY AND TOWNSHIP\DA05037 - SITE.dwg 4/2/2008 10:38:48 AM EDT